

Dior 2016 Event Venue Proposal

Event Information & Venue Summary

City: Nanjing

Event Date: TBC

No	Venue	Address	Area	Charge	Remark
1	Yihe Mansions 南京颐和公馆	No.3 Jiangsu Road, Gulou District, Nanjing. 南京市鼓楼区江苏路3号	2F/100sqm	Set-up: RMB 30,000/day Event Day: RMB 16,000/day	The charge on event day excluding the meal charge. The Minimum meal charge: RMB488per+15%
2	L'ARÔME®Youth Olympic concept restaurant L' ARÔME®青奥概念店	No.9 South Qingao Road, Jianye District, Nanjing 南京市建邺区青奥南路9号	1F/100sqm; 2F/70sqm	Set-up: RMB 30,000/day Event Day: RMB30,000/day	The charge on event day including the meal charge.
3	T80 International Culture technology park T80国际文化科技园	Bo Ai Road,Xuanwu District ,Nanjing 南京市玄武区博爱路	Culture Centre/390 sqm	Set-up: RMB 6,000/day Event Day: RMB6,000/day	
			Meeting Room/150sqm	Set-up: RMB 2,000/day Event Day:RMB2,000/day	
3	InterContinental Nanjing 南京绿地洲际酒店	No.1 Zhongyang Road, Gulou District, Nanjing. 南京市鼓楼区中央路1号	7F ballroom/270sqm	Set-up: RMB 35,000/day Event Day: Charge on meal at least RMB 500 per person	
4	Fairmont Nanjing 费尔蒙酒店	333 Jiangdong Middle Road,Jianye District ,Nanjing 南京市建邺区江东中路 333 号	2F/150sqm	Set-up: RMB 20,000/day Event Day: Charge on meal at least RMB 500 per person	
5	The Grand Mansion,A Luxury Collection Hotel,Nanjing 南京圣和府邸豪华精选酒店	No 300 Changjiang Road,Xuanwu District ,Nanjing 南京市玄武区长江路300号	2F/250sqm B1/250sqm	Set-up: RMB 20,000/day Event Day: Charge on meal at least RMB 800 per person	
6	Sofitel Nanjing Zhongshan Golf Resort Hotel 南京索菲特钟山高尔夫酒店	No 9 Huanling Road,Xuanwu District ,Nanjing 南京市玄武区环陵路9号	1F/450sqm	Set-up: RMB 15,000/day Event Day: Charge on meal at least RMB 800 per person	

Dior 2016 Event Venue Proposal

Venue Summary



Dior 2016 Event Venue Proposal

Yihe Mansions



The Yihe Mansions, nestled side Yihe Road, contain 26 renovated and refined villas showcasing the Republic of China with different construction and design elements from all over the world.

Dior 2016 Event Venue Proposal

Yihe Mansions - Map



No.3 Jiangsu Road, Gulou District, Nanjing
南京市鼓楼区江苏路3号

Dior 2016 Event Venue Proposal

Yihe Mansions – Outside View



Dior 2016 Event Venue Proposal

Yihe Mansions (2F) – Langya Hall



- Area: 100M²
- Ceiling: 2.7m

Dior 2016 Event Venue Proposal

Yihe Mansions (2F) – Floor Plan



- Area: 100M²
- Ceiling: 2.7m

Dior 2016 Event Venue Proposal

L'ARÔME® Youth Olympic concept restaurant



L'ARÔME® Youth Olympic concept restaurant with spacious interior, repast area for all of the design of open mode, the entire space bares in concrete pillars without any other obstructions.

Dior 2016 Event Venue Proposal

L'ARÔME® Youth Olympic concept restaurant - Map



No.9 South Qingao Road, Jianye District, Nanjing
南京市建邺区青奥南路9号


Dior 2016 Event Venue Proposal

L'ARÔME® Youth Olympic concept restaurant – Entrance




Dior 2016 Event Venue Proposal

L'ARÔME® Youth Olympic concept restaurant – 1F

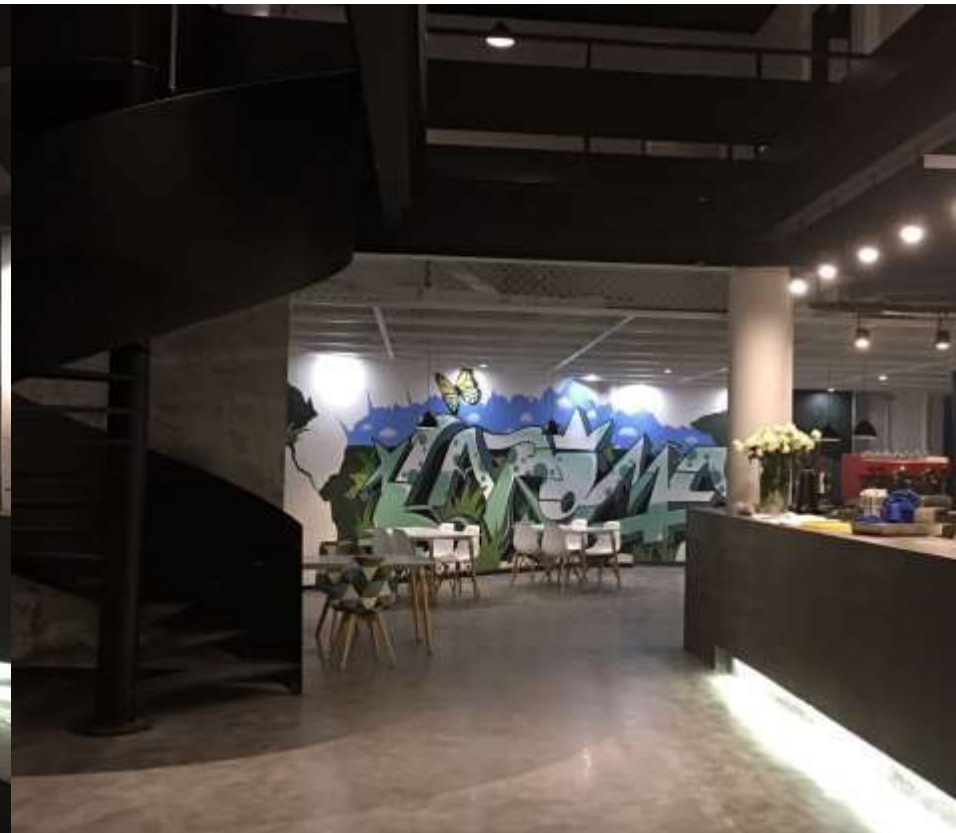

Dior 2016 Event Venue Proposal

L'ARÔME® Youth Olympic concept restaurant – 1F

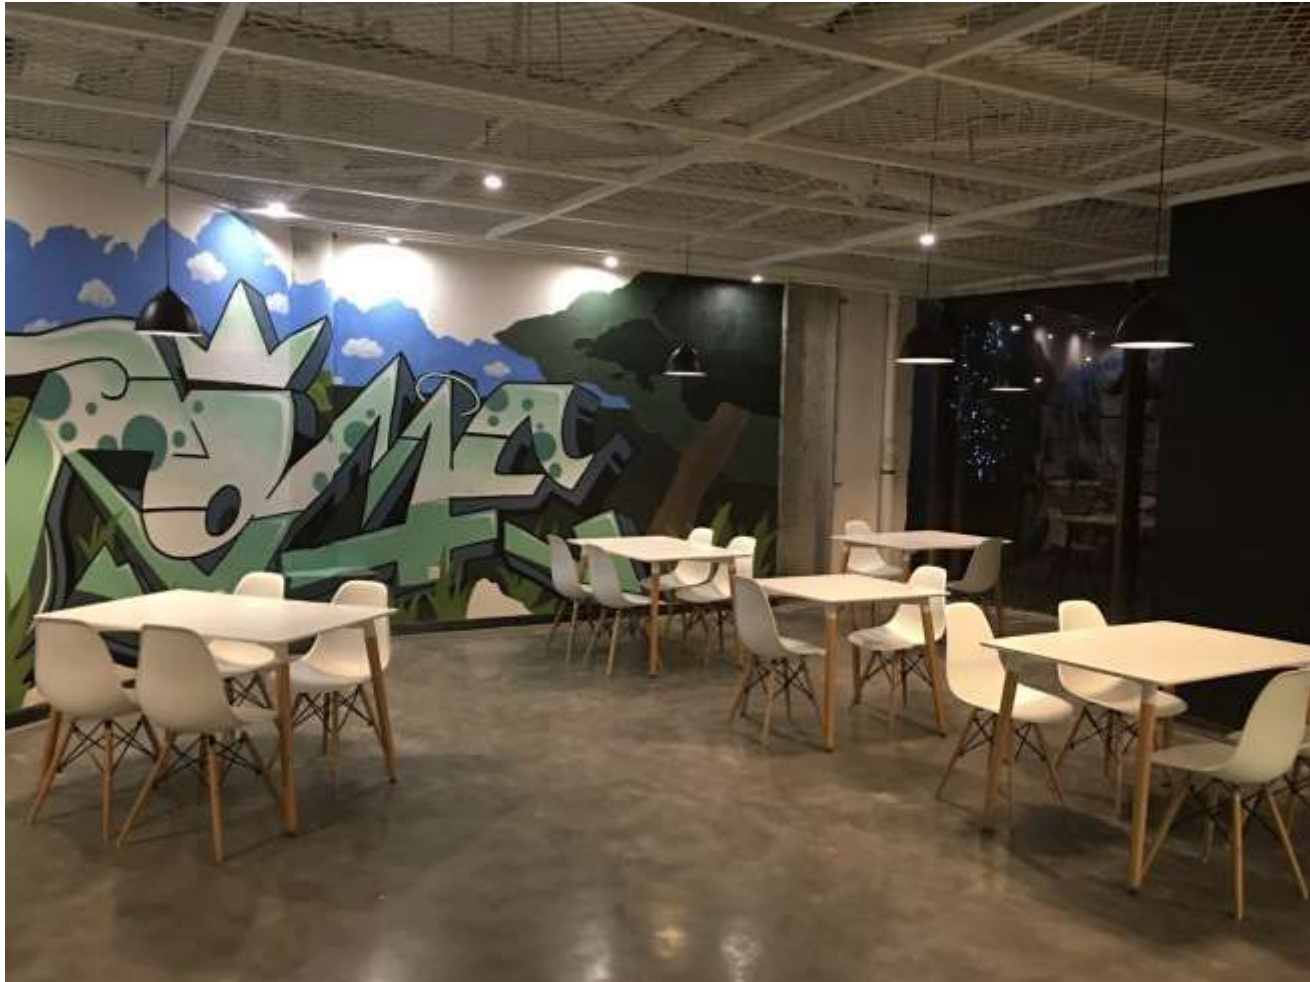


Dior 2016 Event Venue Proposal

L'ARÔME® Youth Olympic concept restaurant – 1F



Dior 2016 Event Venue Proposal


L'ARÔME® Youth Olympic concept restaurant 1F Floor Plan

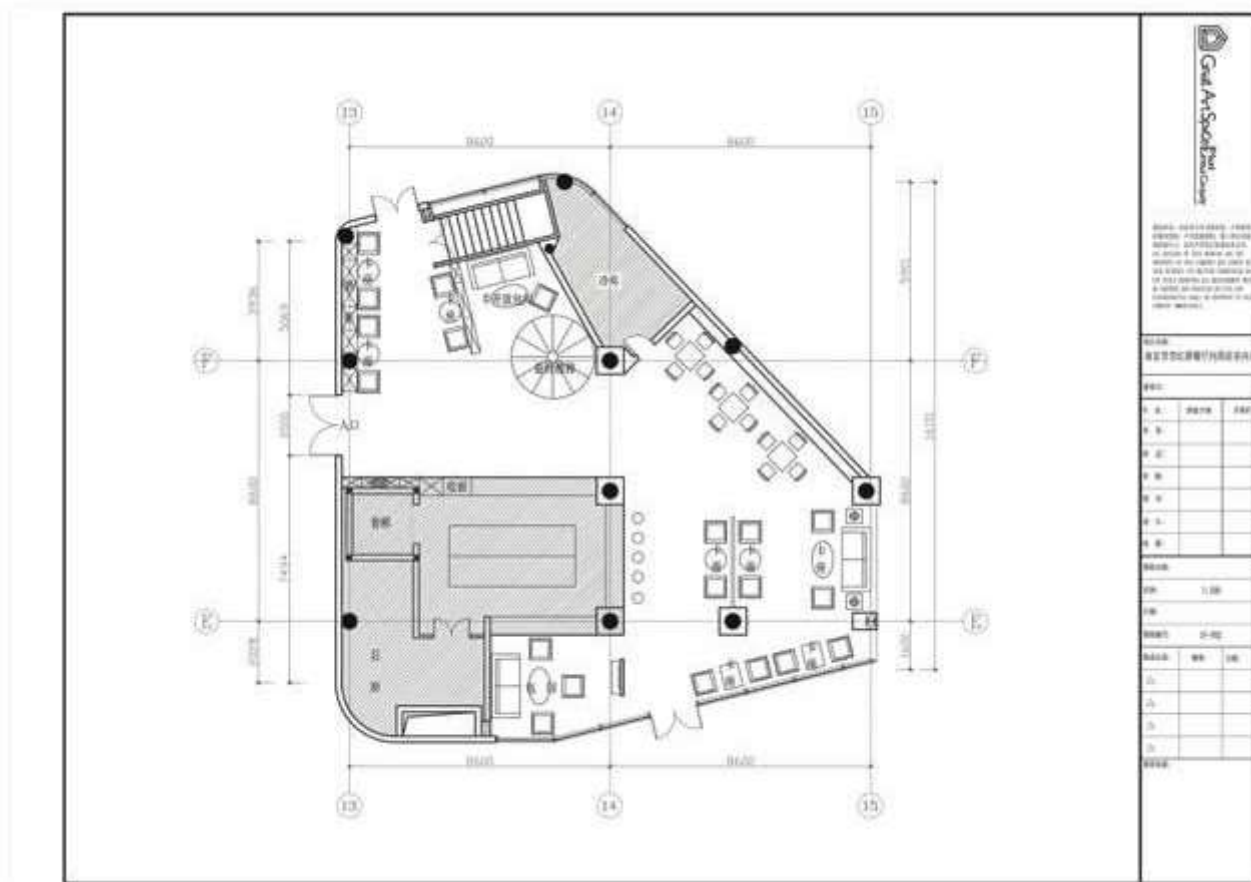

- Area: 100M²
- Ceiling: 4m

Dior 2016 Event Venue Proposal

L'ARÔME® Youth Olympic concept restaurant 2F Floor Plan

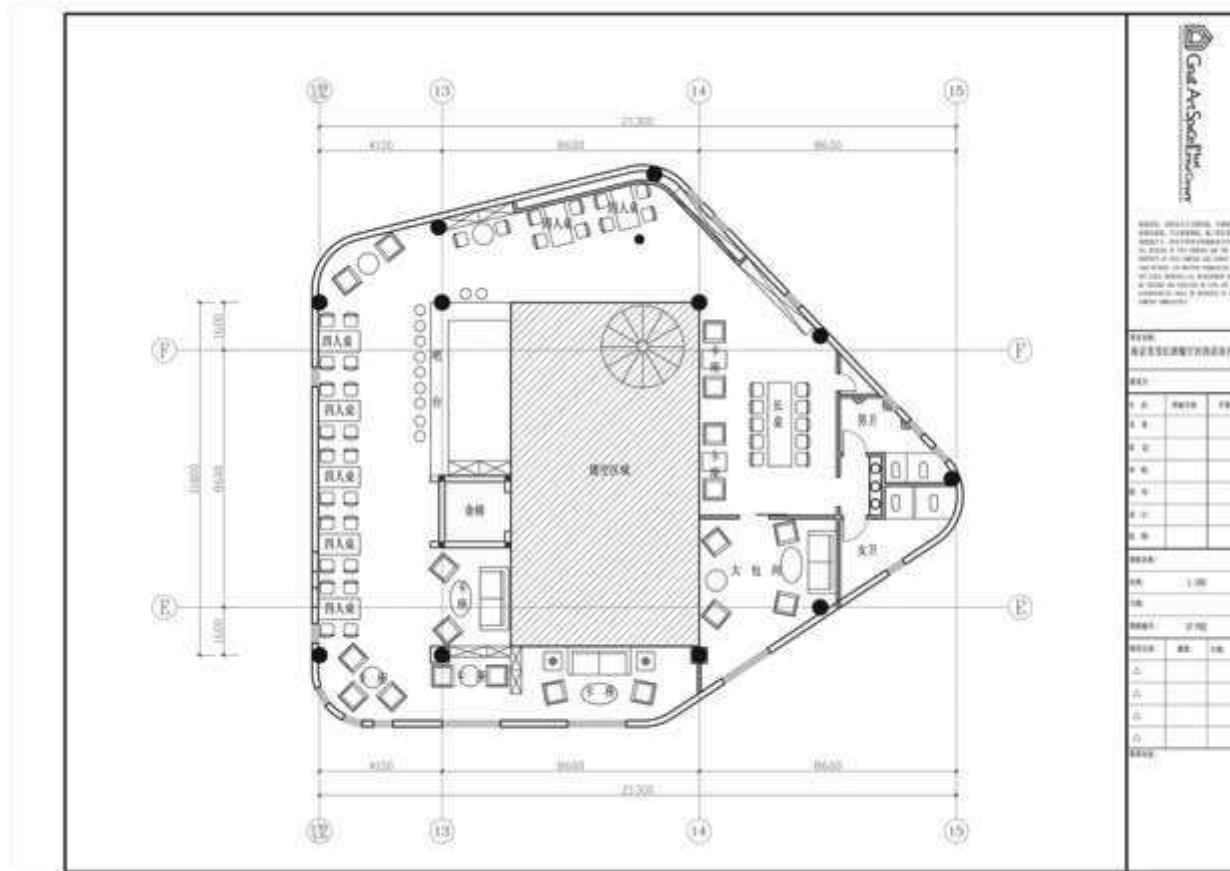

- Area: 70M²
- Ceiling: 4m

Dior 2016 Event Venue Proposal

T80 International Culture technology park



T80 International Culture technology park, covers an area of 72000 square meters, is located in zhong shan scenic spot idea core area, adjacent to metro line 2 sun yat-sen's mausoleum xiamafang station.

Dior 2016 Event Venue Proposal

T80 International Culture technology park



No.3 Jiangsu Road, Gulou District, Nanjing
Bo Ai Road, Xuanwu District, Nanjing
南京市玄武区博爱路

Dior 2016 Event Venue Proposal

T80 International Culture technology park – Meeting room outside




Dior 2016 Event Venue Proposal

T80 International Culture technology park – Meeting room inside



Dior 2016 Event Venue Proposal

T80 International Culture technology park – Meeting room Floor Plan

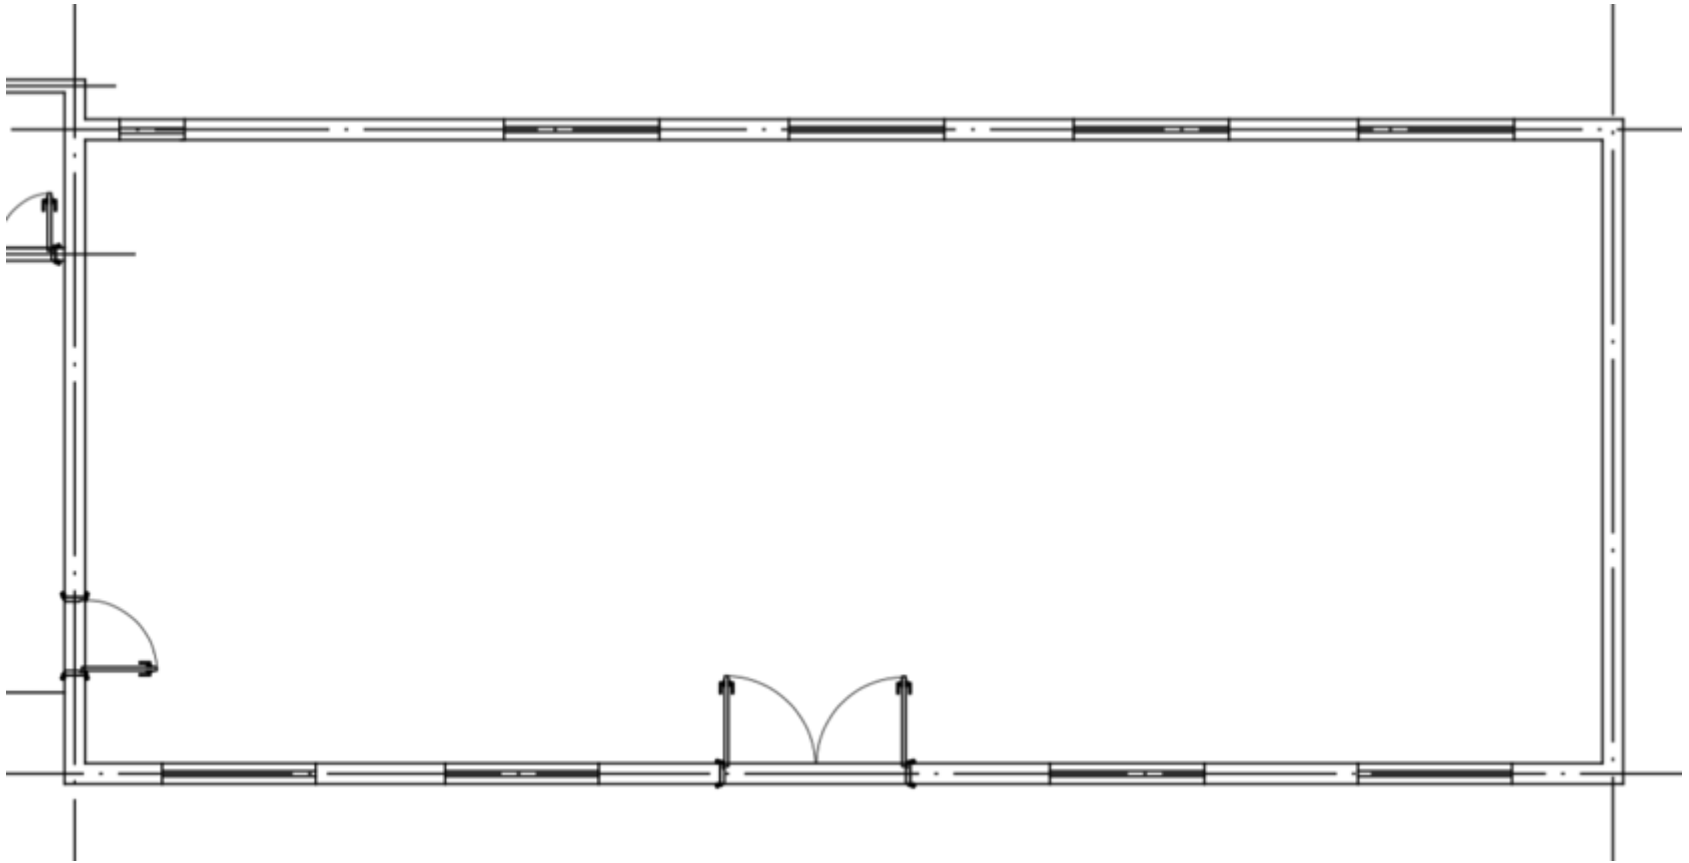

- Area: 150M²
- Ceiling: 3.5m

以上内容仅为本文档的试下载部分，为可阅读页数的一半内容。如要下载或阅读全文，请访问：<https://d.book118.com/428020006060006024>